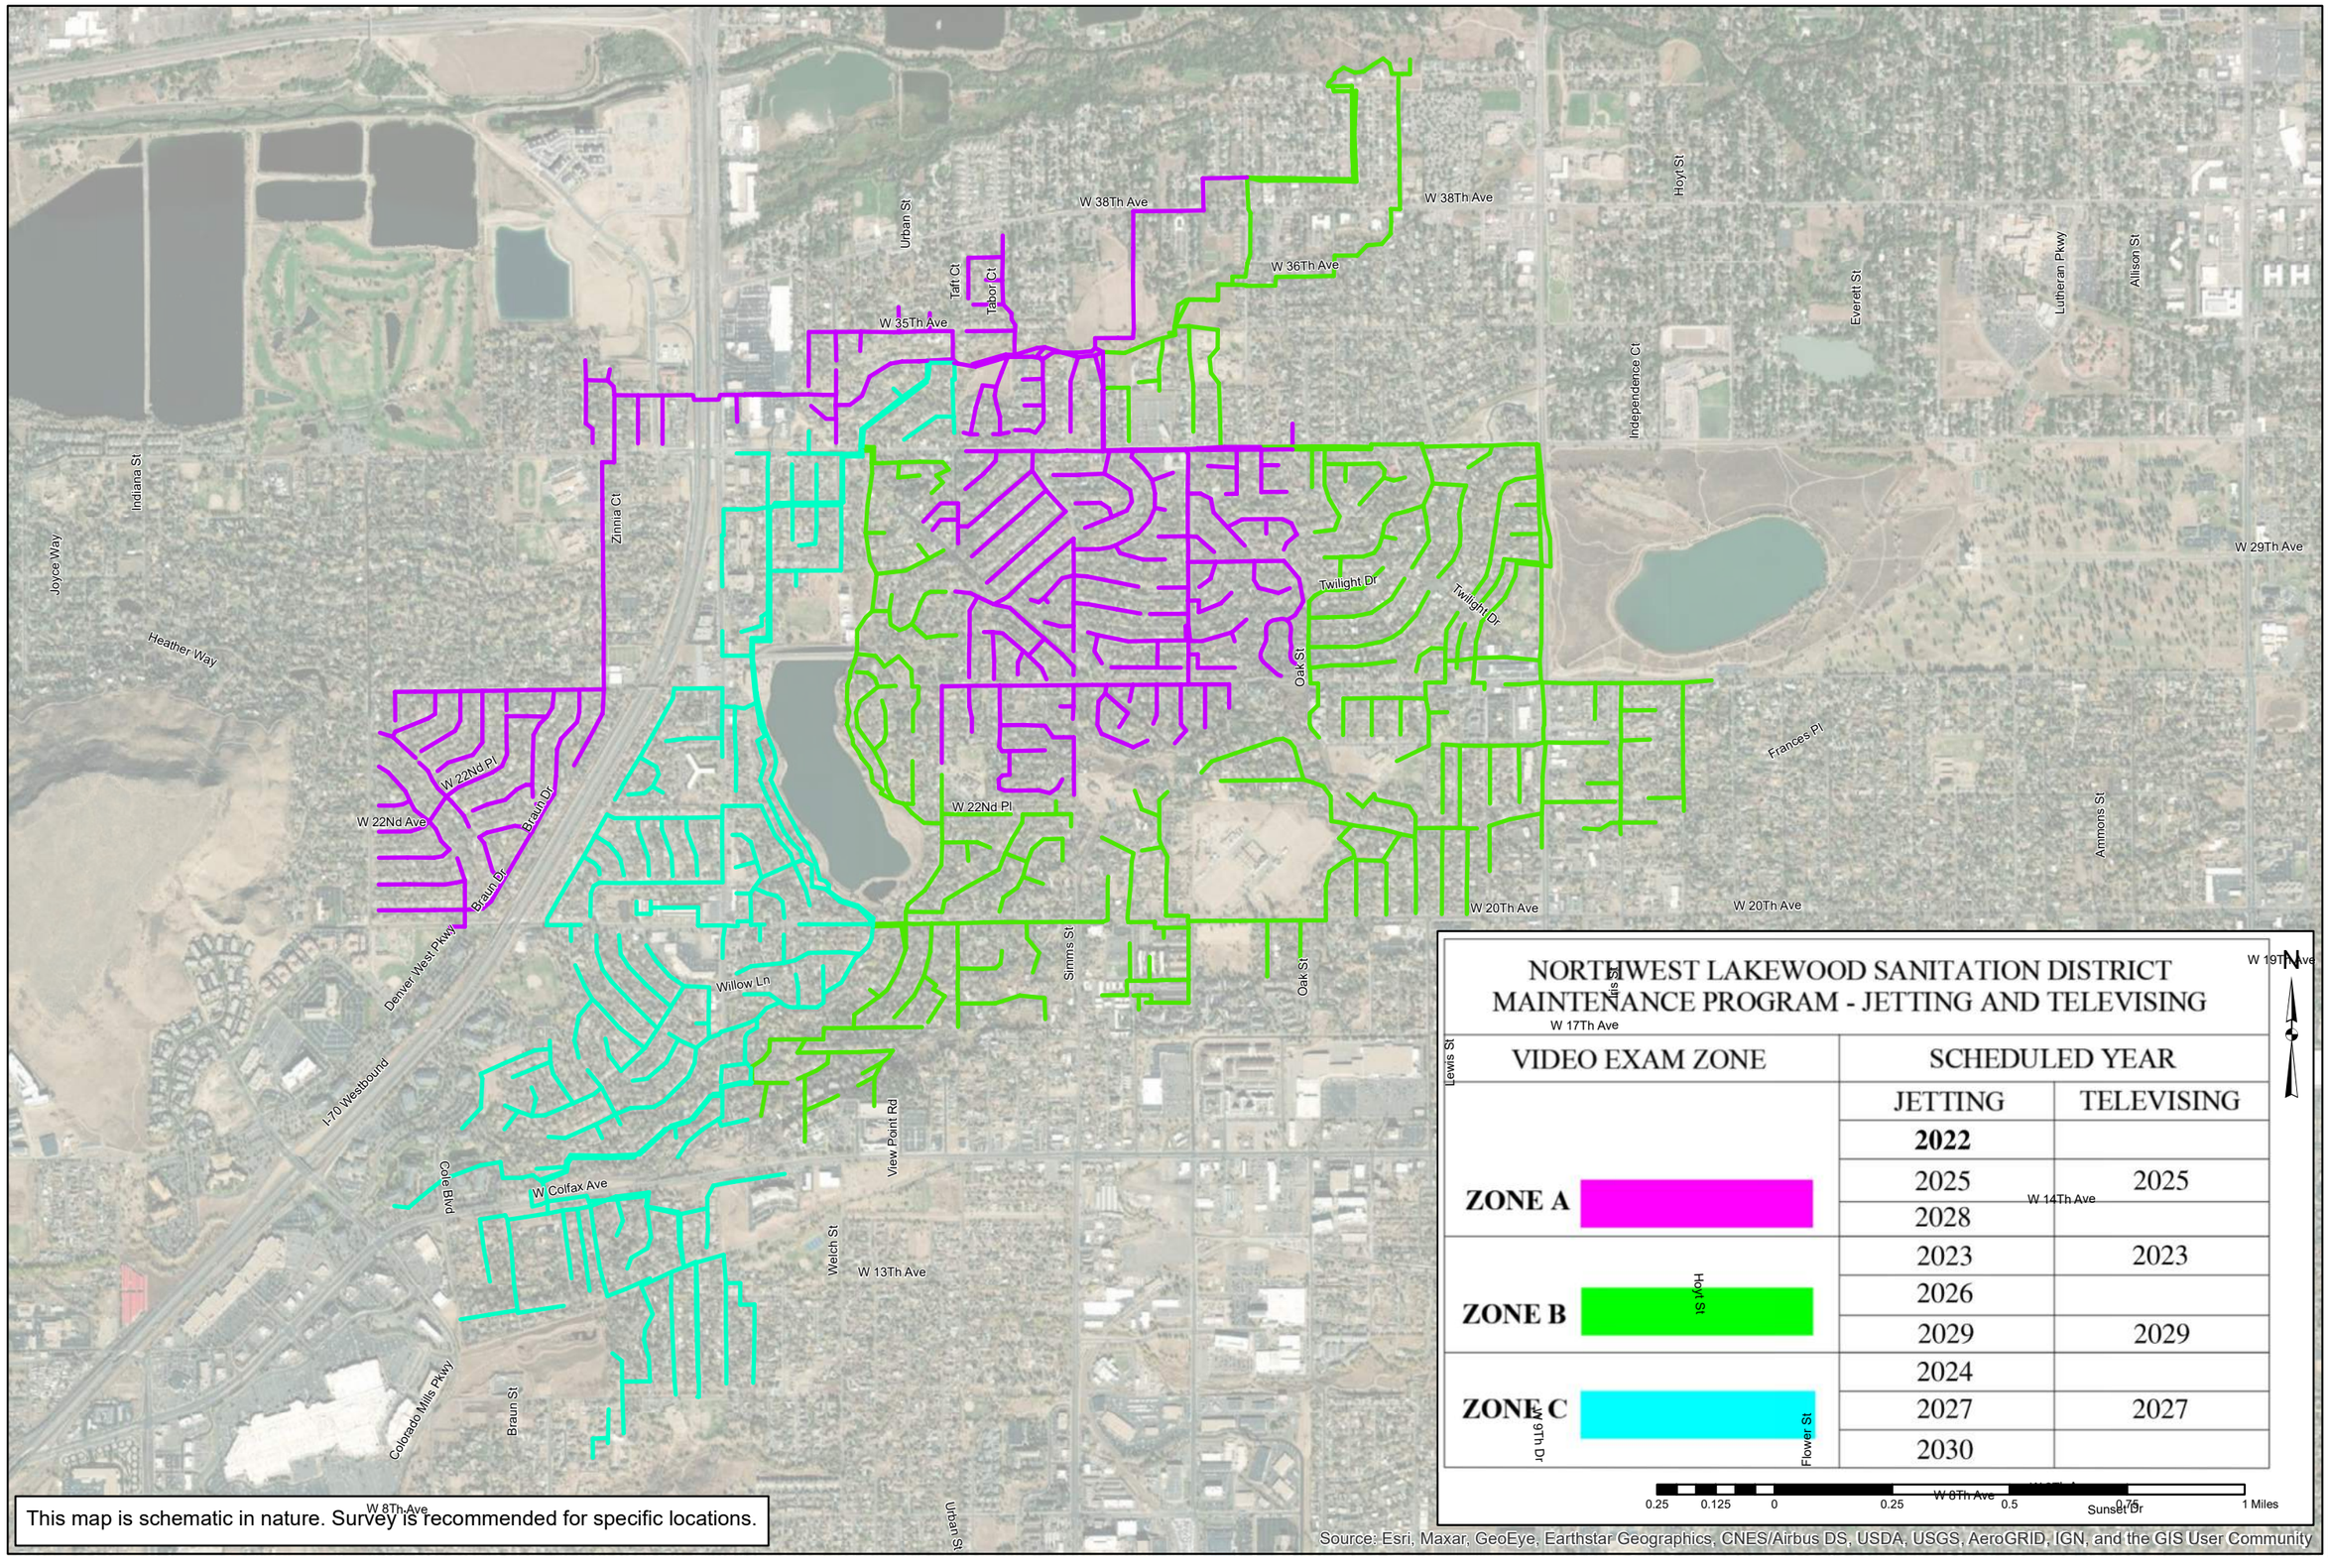

MARTIN/MARTIN CONSULTING ENGINEERS
12499 WEST COLFAX AVE. LAKEWOOD, CO 80215
P.O. BOX 151500 303.431.6100

Northwest Lakewood Sanitation District
2022 Jetting and Televising Zone

Date: June 3, 2022
Design By: SEP
Drawn By: SEP
Principal in Charge: WPW

Sheet Number:
B